LANDGATE COPY OF ORIGINAL NOT TO SCALE 03/11/2025 02:36 PM Request number: 68980886
www.landgate.wa.gov.au
Landgate

VER.	AMENDMENT	AUTHORISED BY	DATE

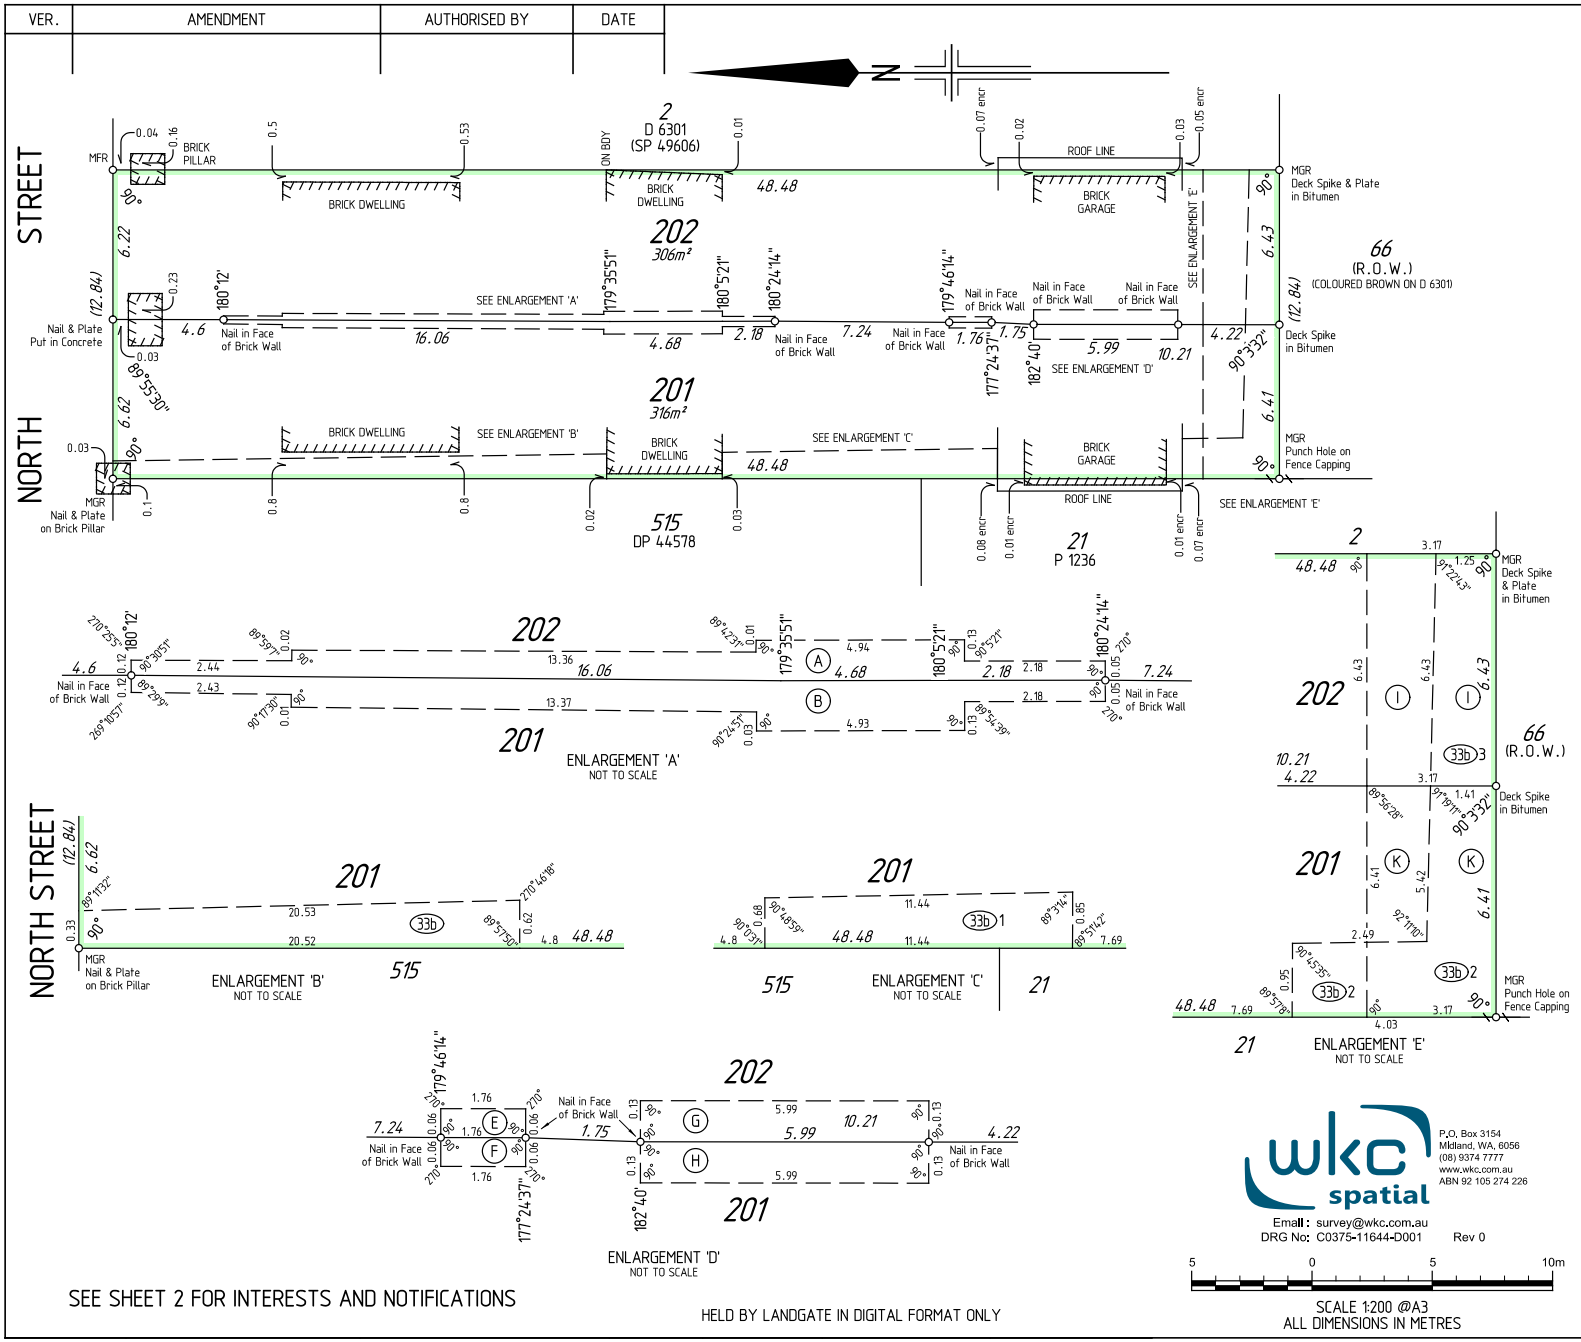

TYPE FREEHOLD S.S.A. ~~YES~~/NO

PURPOSE SUBDIVISION

PLAN OF

LOTS 201, 202 AND EASEMENTS

FORMER TENURE
LOT 1 ON D 6301
C/T 1902/786

LOCAL AUTHORITY
CITY OF SWAN

LOCALITY
MIDLAND

D.O.L. FILE

FIELD RECORD 131631

SURVEYOR'S CERTIFICATE - REG 54

I, IAN MACLEOD
hereby certify that this plan is accurate and is a correct representation of the -
(a) *survey, and/or
(b) *calculations from measurements recorded in the field records,
[* delete if inapplicable]
undertaken for the purposes of this plan and that it complies with the relevant written law(s) in relation to which it is lodged.

Ian Macleod 2016.02.16 15:49:55 +08'00'

LICENSED SURVEYOR DATE

LODGED

18-2-16 DATE | $408 FEE PAID | 18936561 ASSESS No.

I.S.C.

EXAMINED
E. Milewska 23.02.2016 DATE

WESTERN AUSTRALIAN PLANNING COMMISSION
FILE 147170
24-Mar-2016
Delegated under S.16 P&D Act 2005 DATE

IN ORDER FOR DEALINGS
SUBJECT TO
SEC 136C OF THE TLA
SEC 167 OF THE P&D ACT
SEC 165 OF THE P&D ACT
SEC 70A OF THE TLA
30.03.2016
FOR INSPECTOR OF PLANS AND SURVEYS DATE

APPROVED
6.7.2016
INSPECTOR OF PLANS AND SURVEYS (S. 18 Licensed Surveyors Act 1909) DATE

wkc spatial
P.O. Box 3154
Midland, WA, 6056
(08) 9374 7777
www.wkc.com.au
ABN 92 105 274 226
Email: survey@wkc.com.au
DRG No: C0375-11644-D001 Rev 0

GOVERNMENT OF WESTERN AUSTRALIA
Landgate

DEPOSITED PLAN
406583
SHEET 1 OF 2 SHEETS
VERSION 1

LANDGATE COPY OF ORIGINAL NOT TO SCALE 03/11/2025 02:36 PM Request number: 68980886
www.landgate.wa.gov.au

FOR HEADING SEE SHEET 1

INTERESTS AND NOTIFICATIONS

SUBJECT	PURPOSE	STATUTORY REFERENCE	ORIGIN	LAND BURDENED	BENEFIT TO	COMMENT
A E G	EASEMENT (PARTY WALL RIGHTS)	SEC 136C OF THE TLA	THIS PLAN	LOT 202	LOT 201	
B F H	EASEMENT (PARTY WALL RIGHTS)	SEC 136C OF THE TLA	THIS PLAN	LOT 201	LOT 202	
I	RIGHT OF CARRIAGEWAY	SEC 136C OF THE TLA	THIS PLAN	LOT 202	LOT 201	
K	RIGHT OF CARRIAGEWAY	SEC 136C OF THE TLA	THIS PLAN	LOT 201	LOT 202	
33b 33b1 33b2	EASEMENT (SEWERAGE)	SEC 167 OF THE P&D ACT, REG 33(b)	THIS PLAN	LOT 201	WATER CORPORATION	
33b3	EASEMENT (SEWERAGE)	SEC 167 OF THE P&D ACT, REG 33(b)	THIS PLAN	LOT 202	WATER CORPORATION	
	NOTIFICATION	SEC 165 OF THE P&D ACT	DOC N344280	LOTS 201 & 202		AIRCRAFT NOISE
	NOTIFICATION	SEC 70A OF THE TLA	DOC N344279	LOTS 201 & 202		BUILDING RESTRICTION

Ian Macleod
LICENSED SURVEYOR

Ian Macleod
2016.02.16 15:49:40 +08'00'
DATE

GOVERNMENT OF WESTERN AUSTRALIA

Landgate

DEPOSITED PLAN
406583
SHEET 2 OF 2 SHEETS
VERSION 1